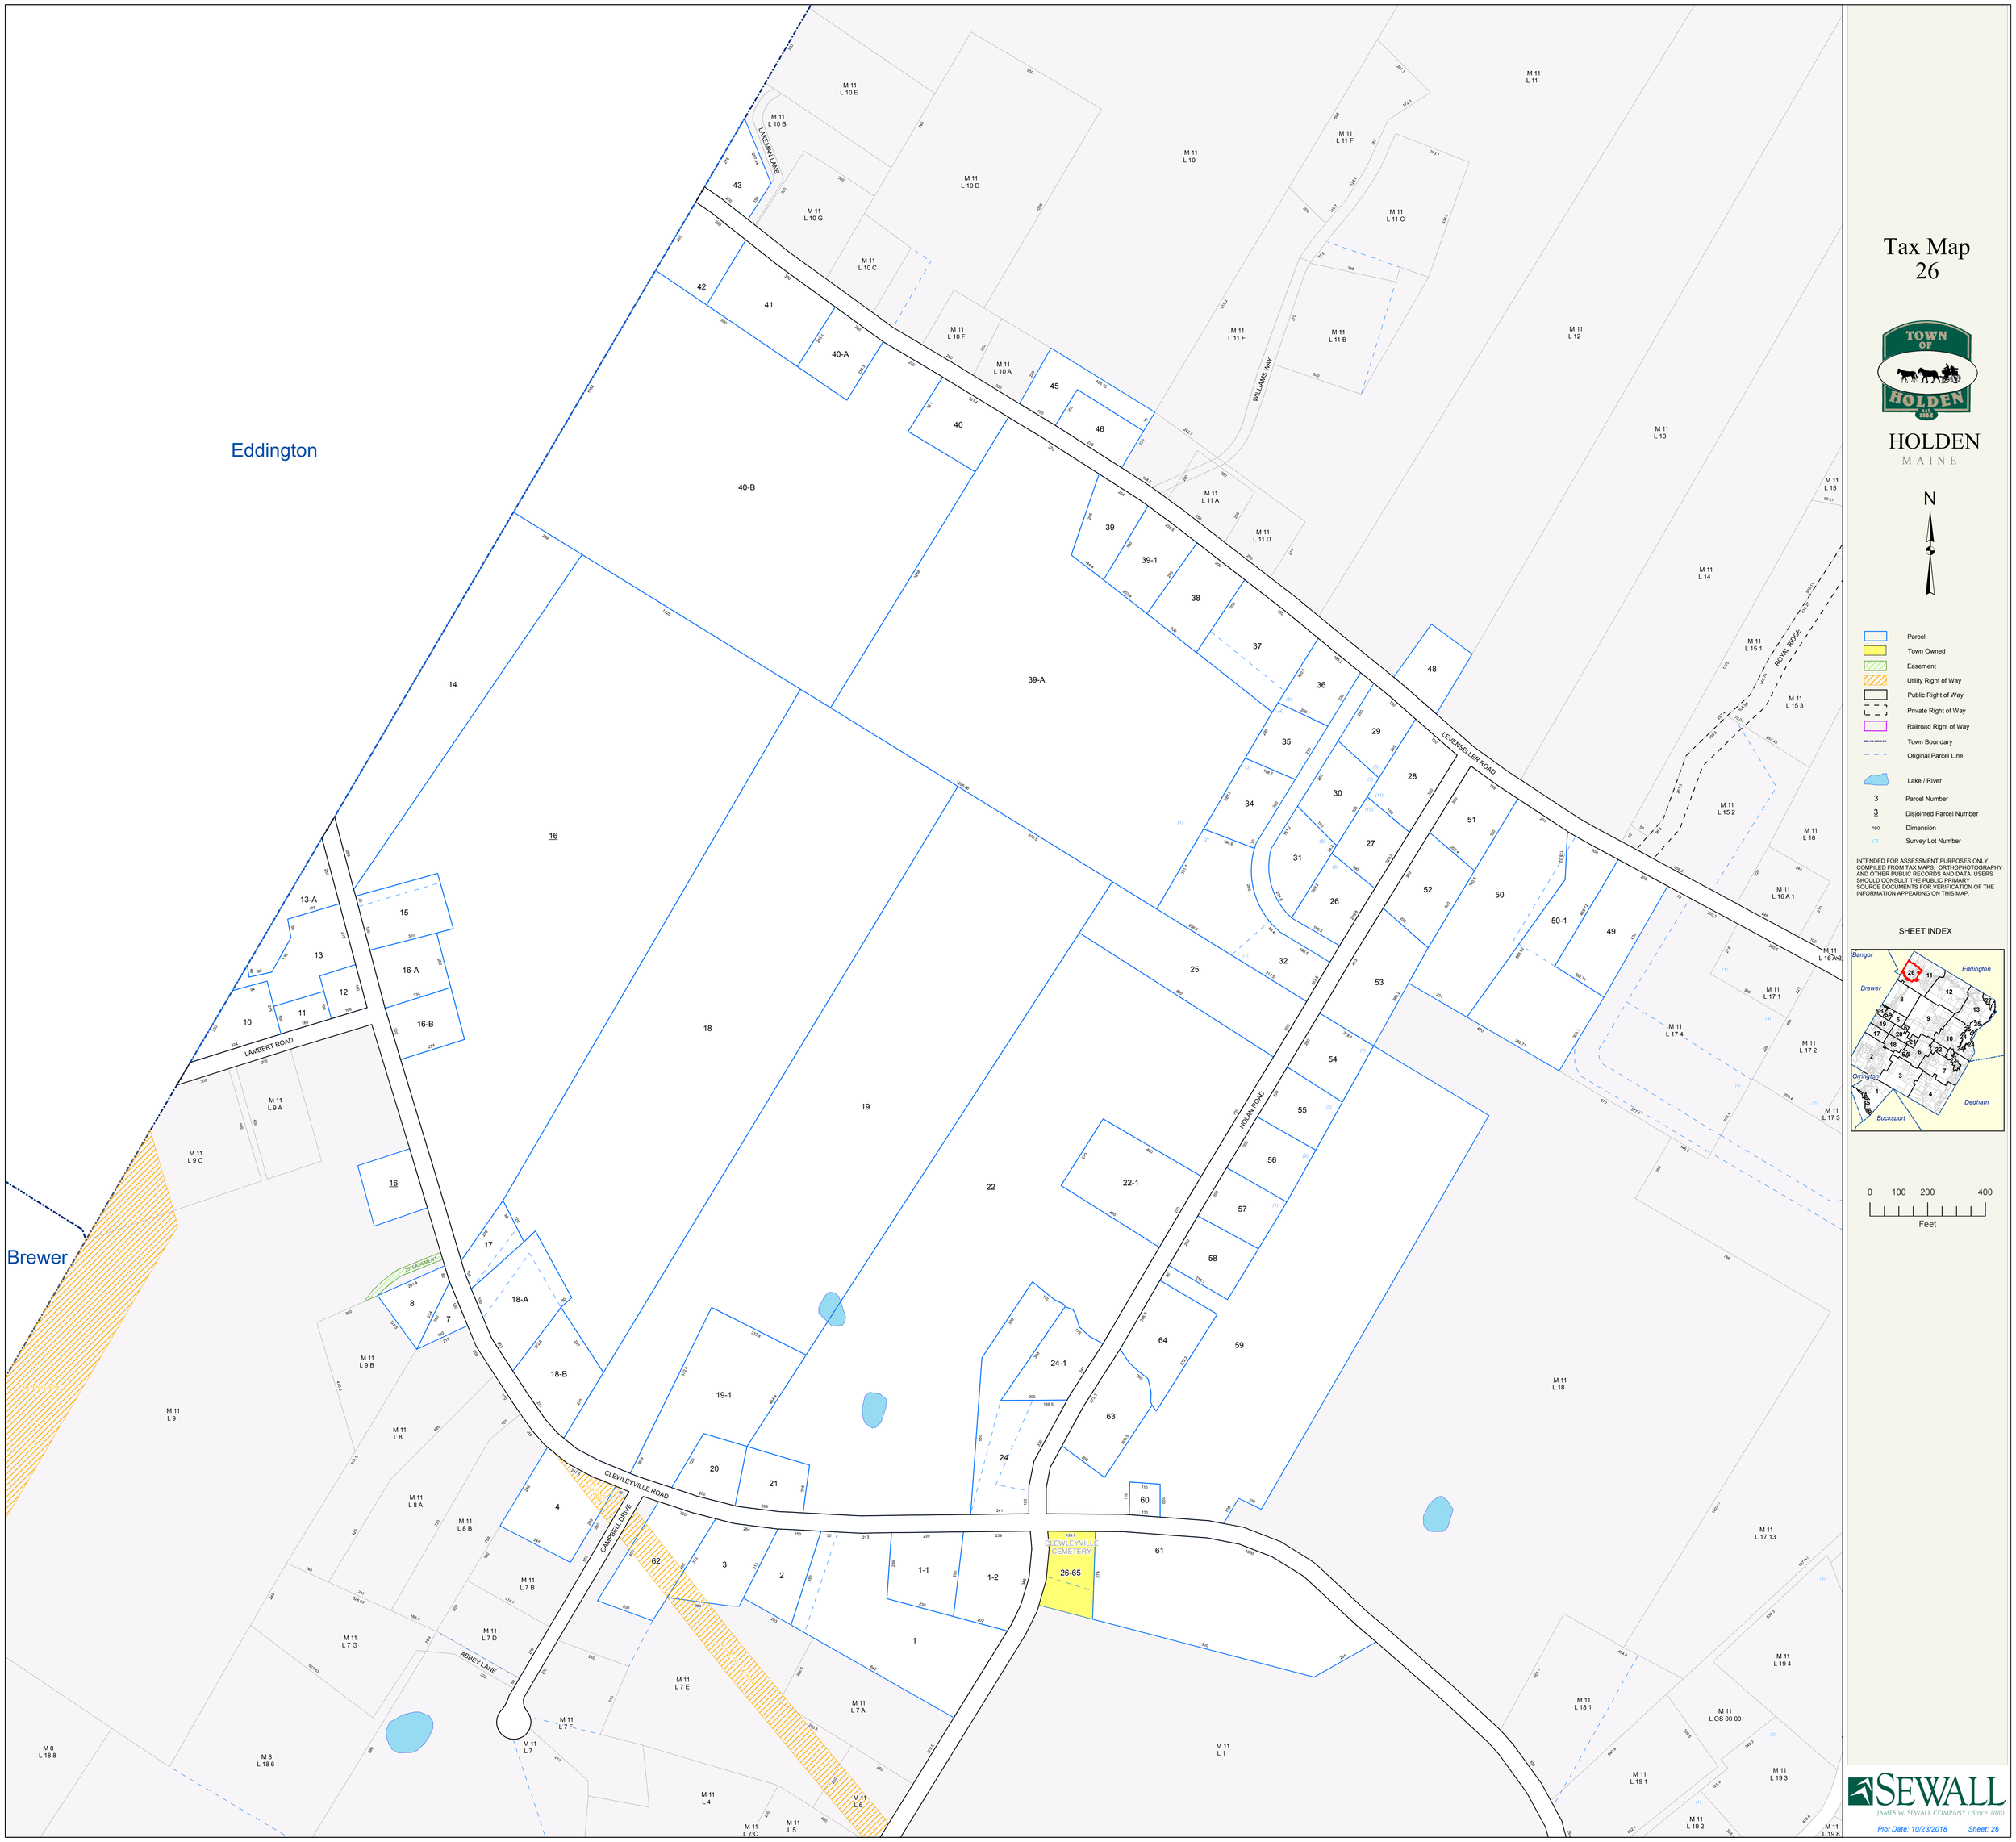

Tax Map
26
TOWN OF HOLDEN
HOLDEN
MAINE
N
Parcel
Town Owned
Easement
Utility Right of Way
Public Right of Way
Private Right of Way
Railroad Right of Way
Town Boundary
Original Parcel Line
Lake / River
3 Parcel Number
3 Disjointed Parcel Number
160 Dimension
(2) Survey Lot Number
INTENDED FOR ASSESSMENT PURPOSES ONLY. COMPILED FROM TAX MAPS, ORTHOPHOTOGRAPHY AND OTHER PUBLIC RECORDS AND DATA. USERS SHOULD CONSULT THE PUBLIC PRIMARY SOURCE DOCUMENTS FOR VERIFICATION OF THE INFORMATION APPEARING ON THIS MAP.
SHEET INDEX
Bangor
Eddington
Brewer
Orrington
Dedham
Bucksport
0 100 200 400
Feet
Eddington
Brewer
LAKEMAN LANE
WILLIAMS WAY
LEVENSELLER ROAD
ROYAL RIDGE
LAMBERT ROAD
NOLAN ROAD
CLEWLEYVILLE ROAD
CAMPBELL DRIVE
ABBEY LANE
CLEWLEYVILLE CEMETERY
26-65
SEWALL
JAMES W. SEWALL COMPANY / Since 1880
Plot Date: 10/23/2018
Sheet: 26